REVISIONS				
DATE	BY	LIC.NO	BLOCK	LOT

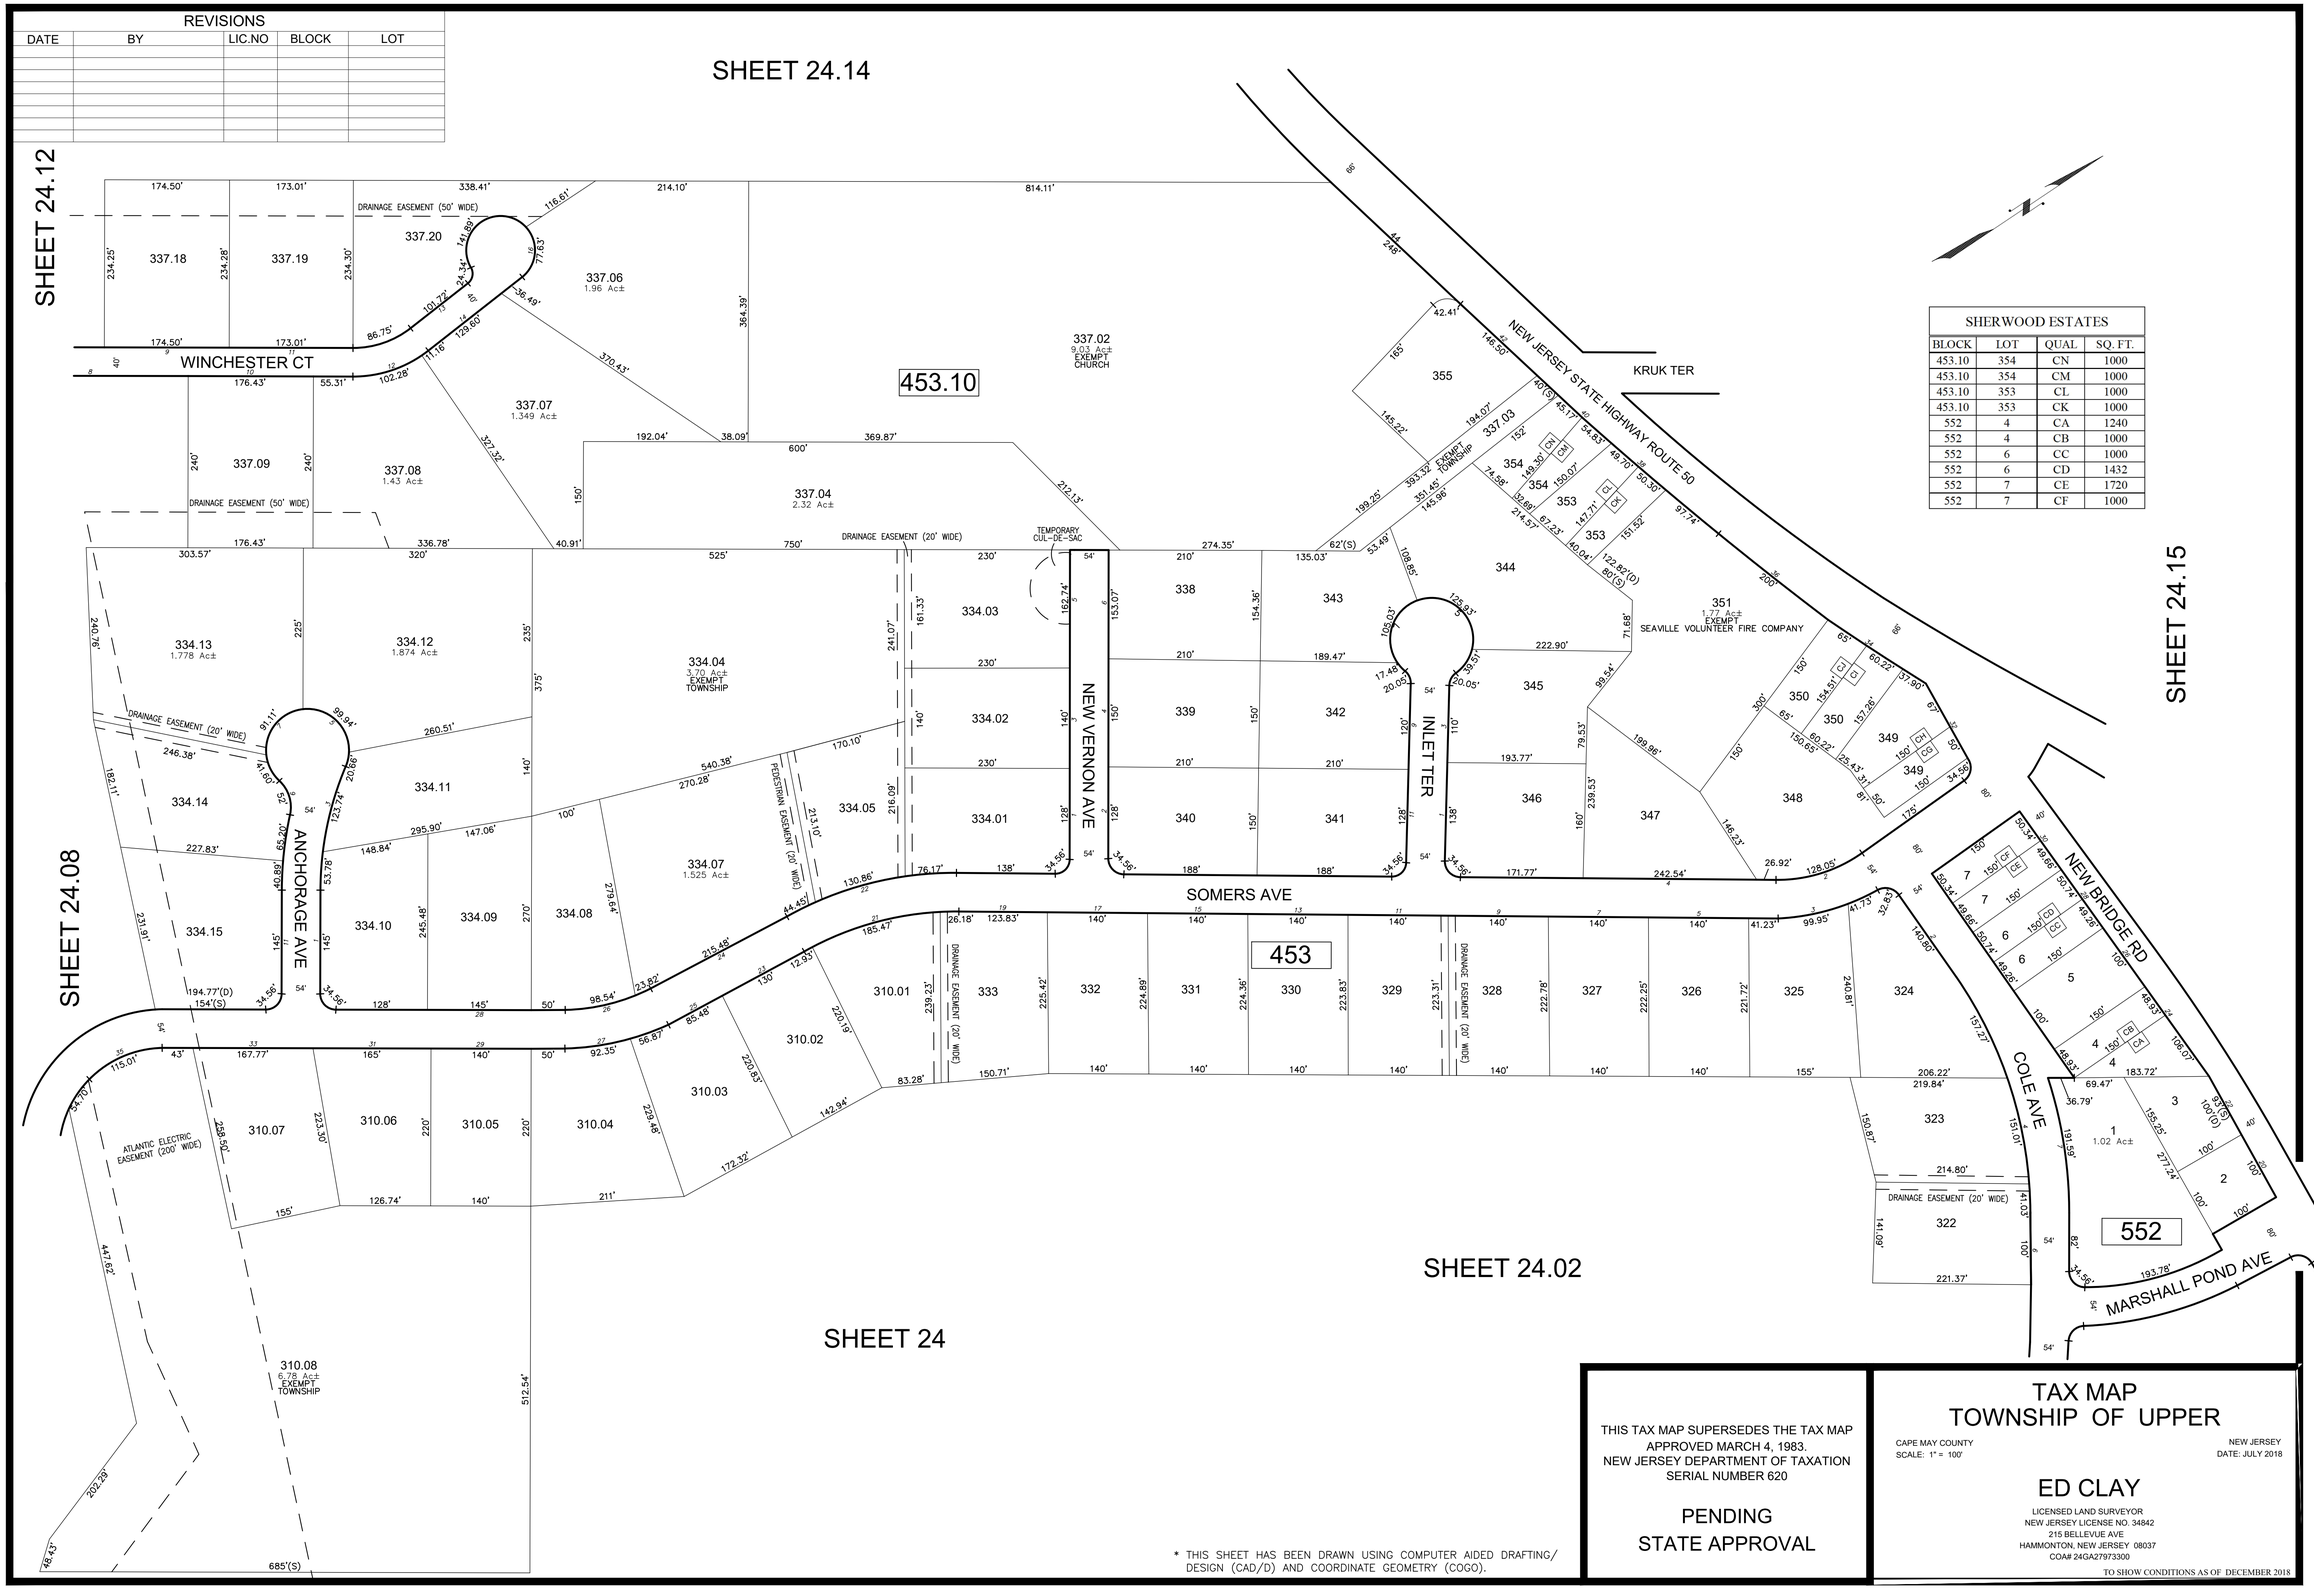

SHERWOOD ESTATES			
BLOCK	LOT	QUAL	SQ. FT.
453.10	354	CN	1000
453.10	354	CM	1000
453.10	353	CL	1000
453.10	353	CK	1000
552	4	CA	1240
552	4	CB	1000
552	6	CC	1000
552	6	CD	1432
552	7	CE	1720
552	7	CF	1000

THIS TAX MAP SUPERSEDES THE TAX MAP
APPROVED MARCH 4, 1983.
NEW JERSEY DEPARTMENT OF TAXATION
SERIAL NUMBER 620

PENDING
STATE APPROVAL

* THIS SHEET HAS BEEN DRAWN USING COMPUTER AIDED DRAFTING/ DESIGN (CAD/D) AND COORDINATE GEOMETRY (COGO).

TAX MAP
TOWNSHIP OF UPPER

CAPE MAY COUNTY
SCALE: 1" = 100'

NEW JERSEY
DATE: JULY 2018

ED CLAY
LICENSED LAND SURVEYOR
NEW JERSEY LICENSE NO. 34842
215 BELLEVUE AVE
HAMMONTON, NEW JERSEY 08037
COA# 24GA27973300

TO SHOW CONDITIONS AS OF DECEMBER 2018