REVISIONS				
DATE	BY	LIC.NO	BLOCK	LOT

* THIS SHEET HAS BEEN DRAWN USING COMPUTER AIDED DRAFTING/ DESIGN (CAD/D) AND COORDINATE GEOMETRY (COGO).

THIS TAX MAP SUPERSEDES THE TAX MAP APPROVED MARCH 4, 1983.
NEW JERSEY DEPARTMENT OF TAXATION
SERIAL NUMBER 620

PENDING
STATE APPROVAL

TAX MAP
TOWNSHIP OF UPPER

CAPE MAY COUNTY
SCALE: 1" = 100'

NEW JERSEY
DATE: JULY 2018

ED CLAY
LICENSED LAND SURVEYOR
NEW JERSEY LICENSE NO. 34842
215 BELLEVUE AVE
HAMMONTON, NEW JERSEY 08037
COA# 24GA27973300
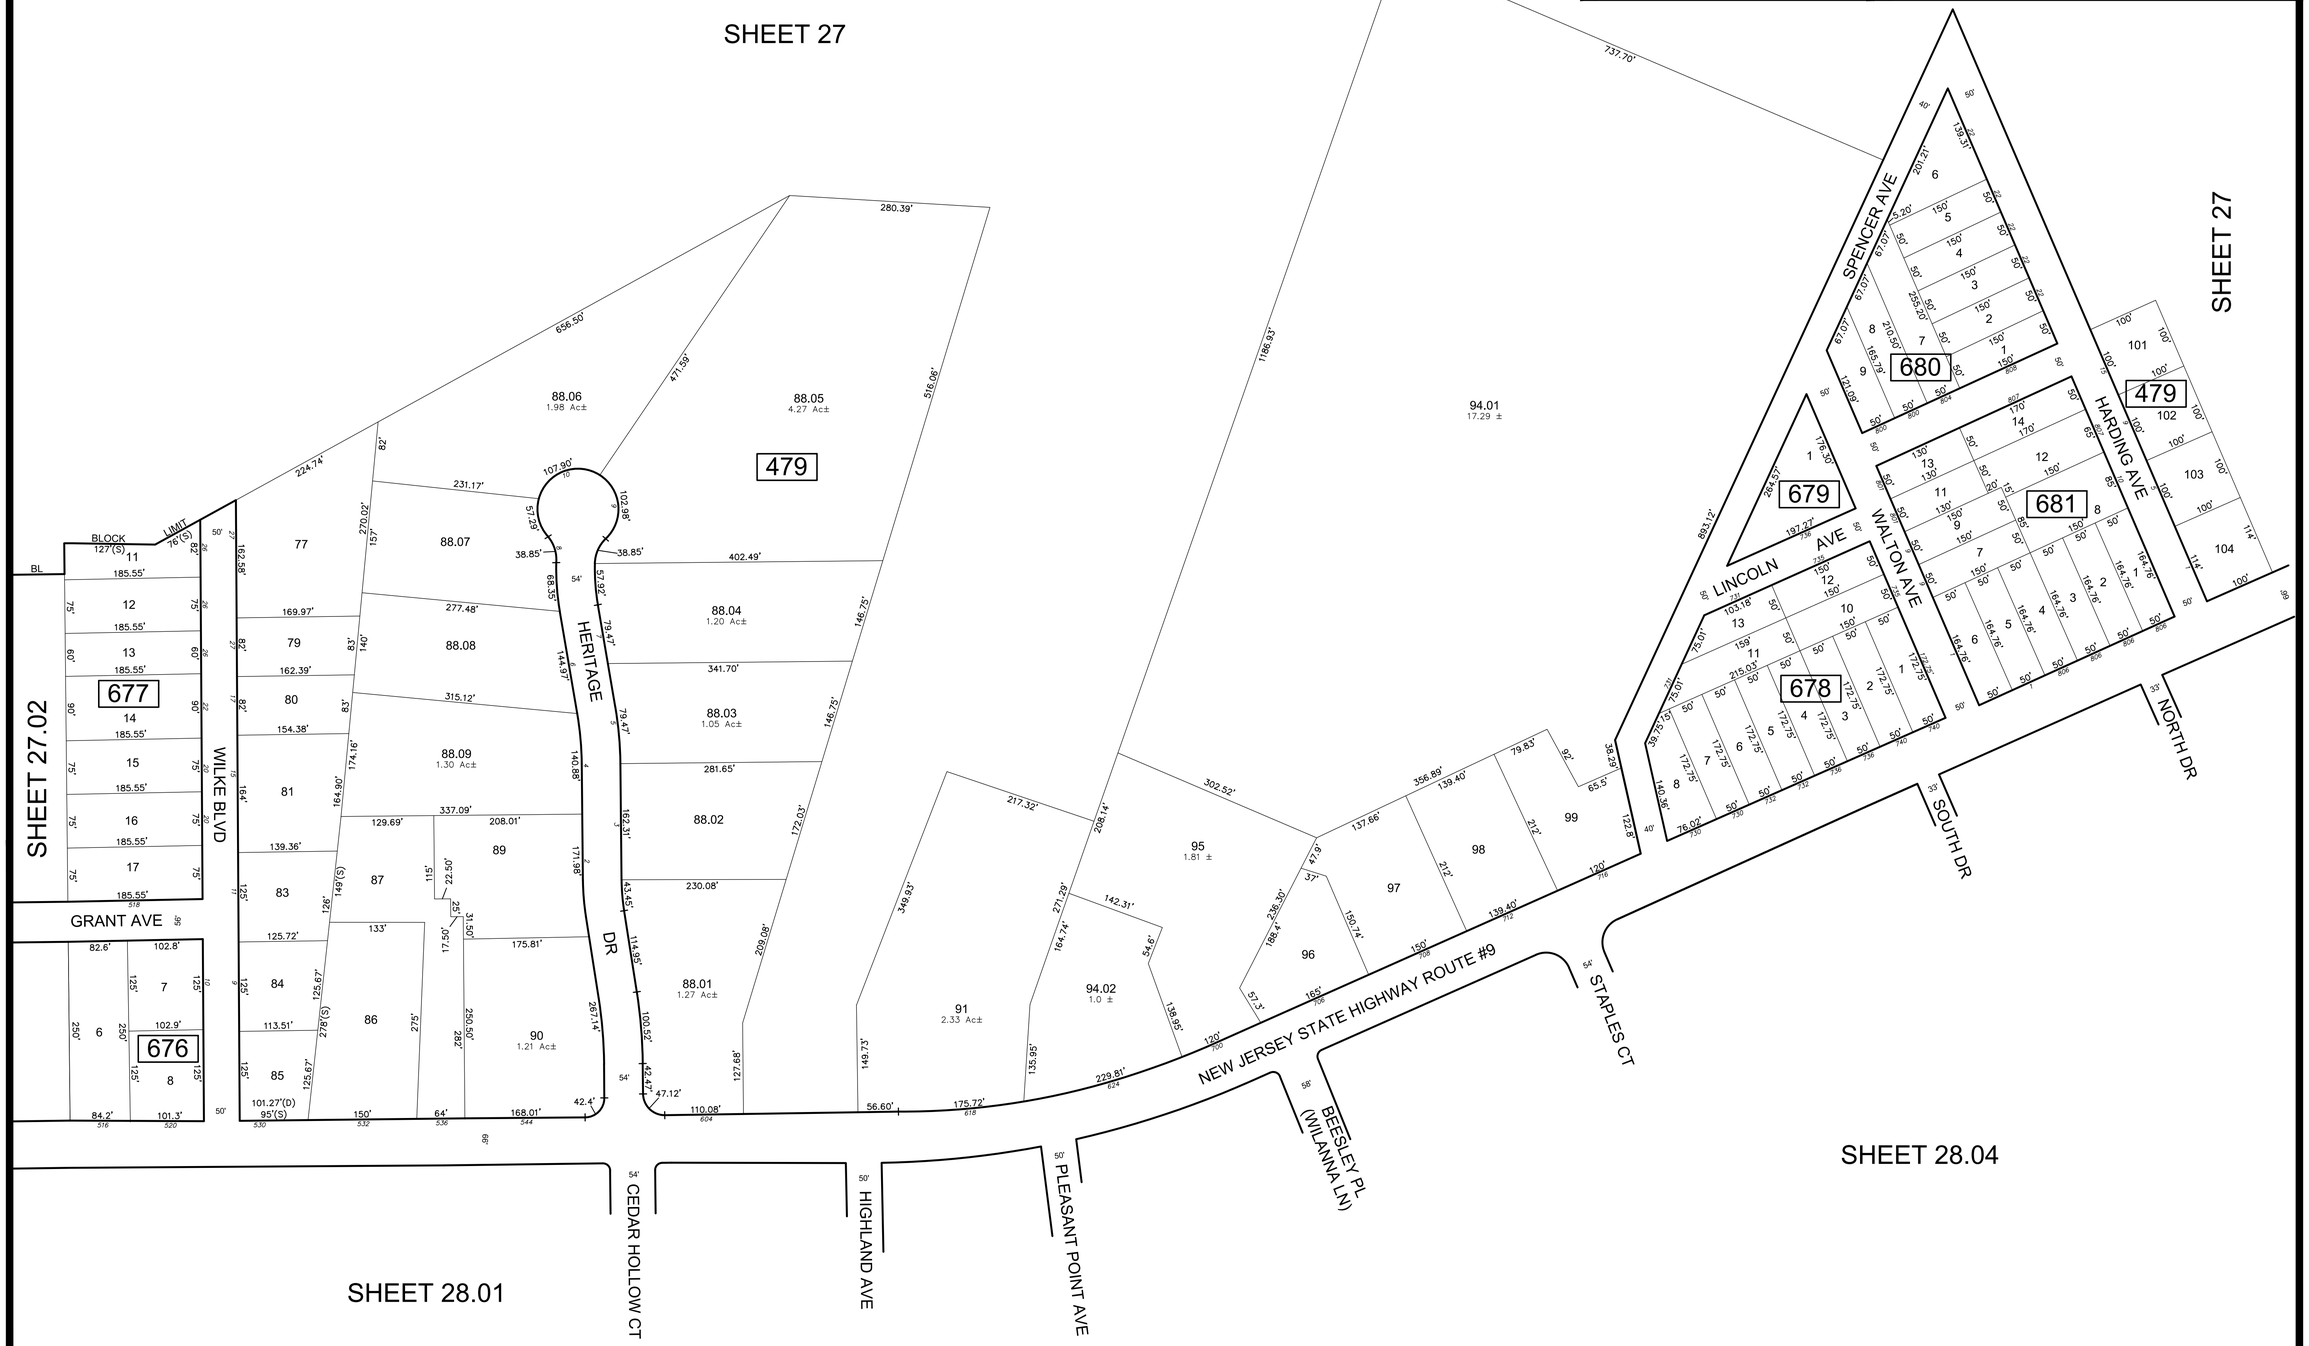
TO SHOW CONDITIONS AS OF DECEMBER 2018